7

SKETCH SHOWING PROVIDING CEMENT CONCRETE AT SHETTYHALLI GATEPALYA IN SHETTYHALLI SUB DIVISION, WARD NO-12.

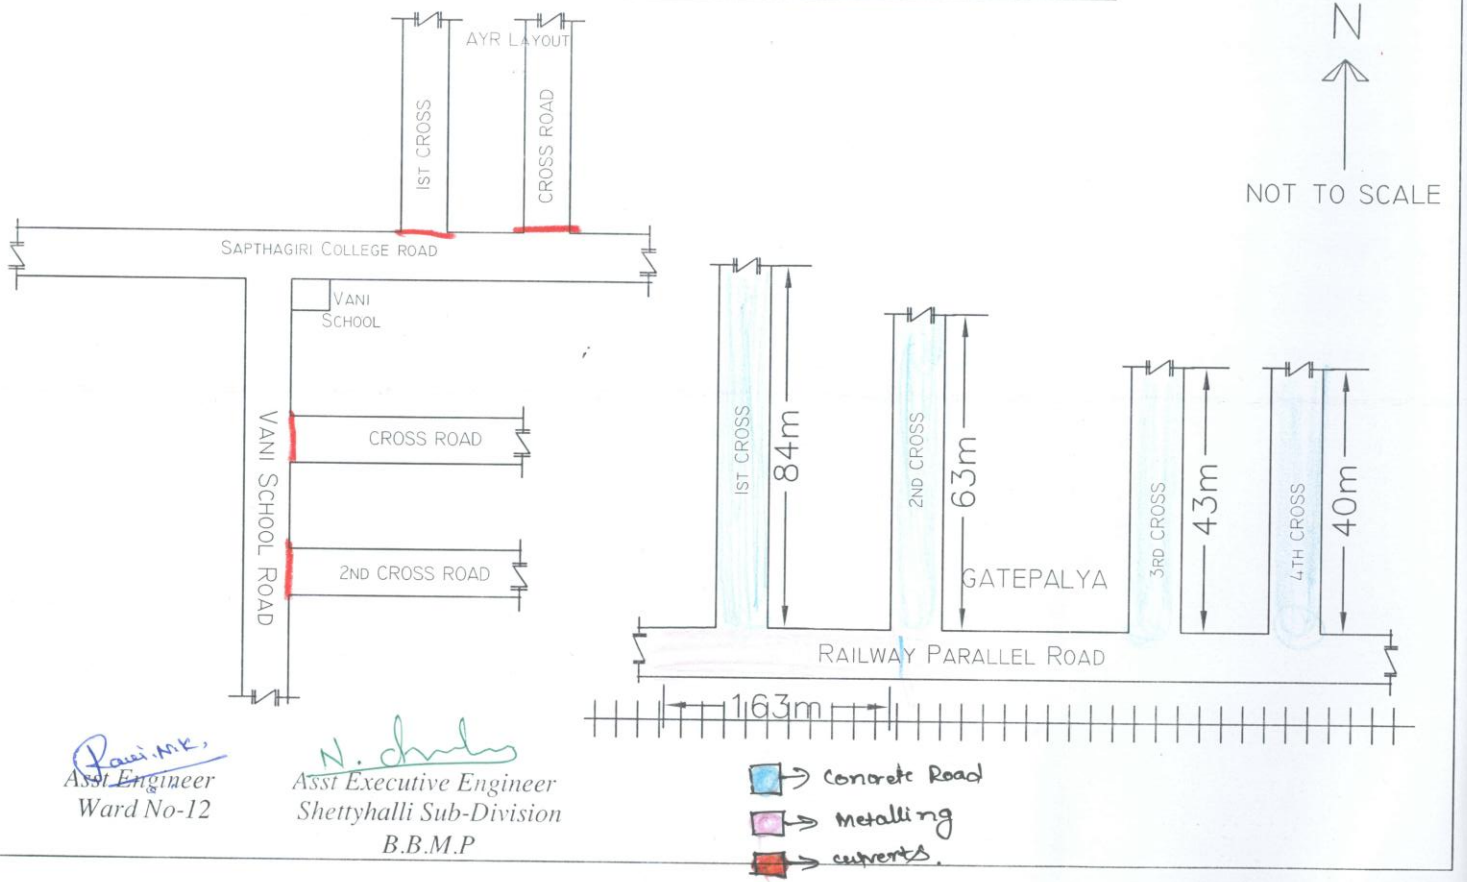

Ravi. M.K,
Asst Engineer
Ward No-12

N. Shivakumar
Asst Executive Engineer
Shettyhalli Sub-Division
B.B.M.P